DETAIL NOTES

1. EXISTING POWER & SPECIAL SYSTEMS IN THIS AREA SHALL REMAIN.
2. NEW LOCATION OF EXISTING UNIT VENTILATOR, REFER TO DEMO PLAN
3. EXISTING UNIT VENTILATOR TO REMAIN.
4. NEW LOCATION OF EXISTING CEILING MOUNTED HORN STROBE E.C. TO REMOVE DURING DEMO AND REINSTALL IN NEW CEILING.
5. NEW FIRE ALARM STROBE AND MANUAL PULL STATION TO BE INTERCONNECTED WITH EXISTING FIRE ALARM ZONE SERVING AREA.

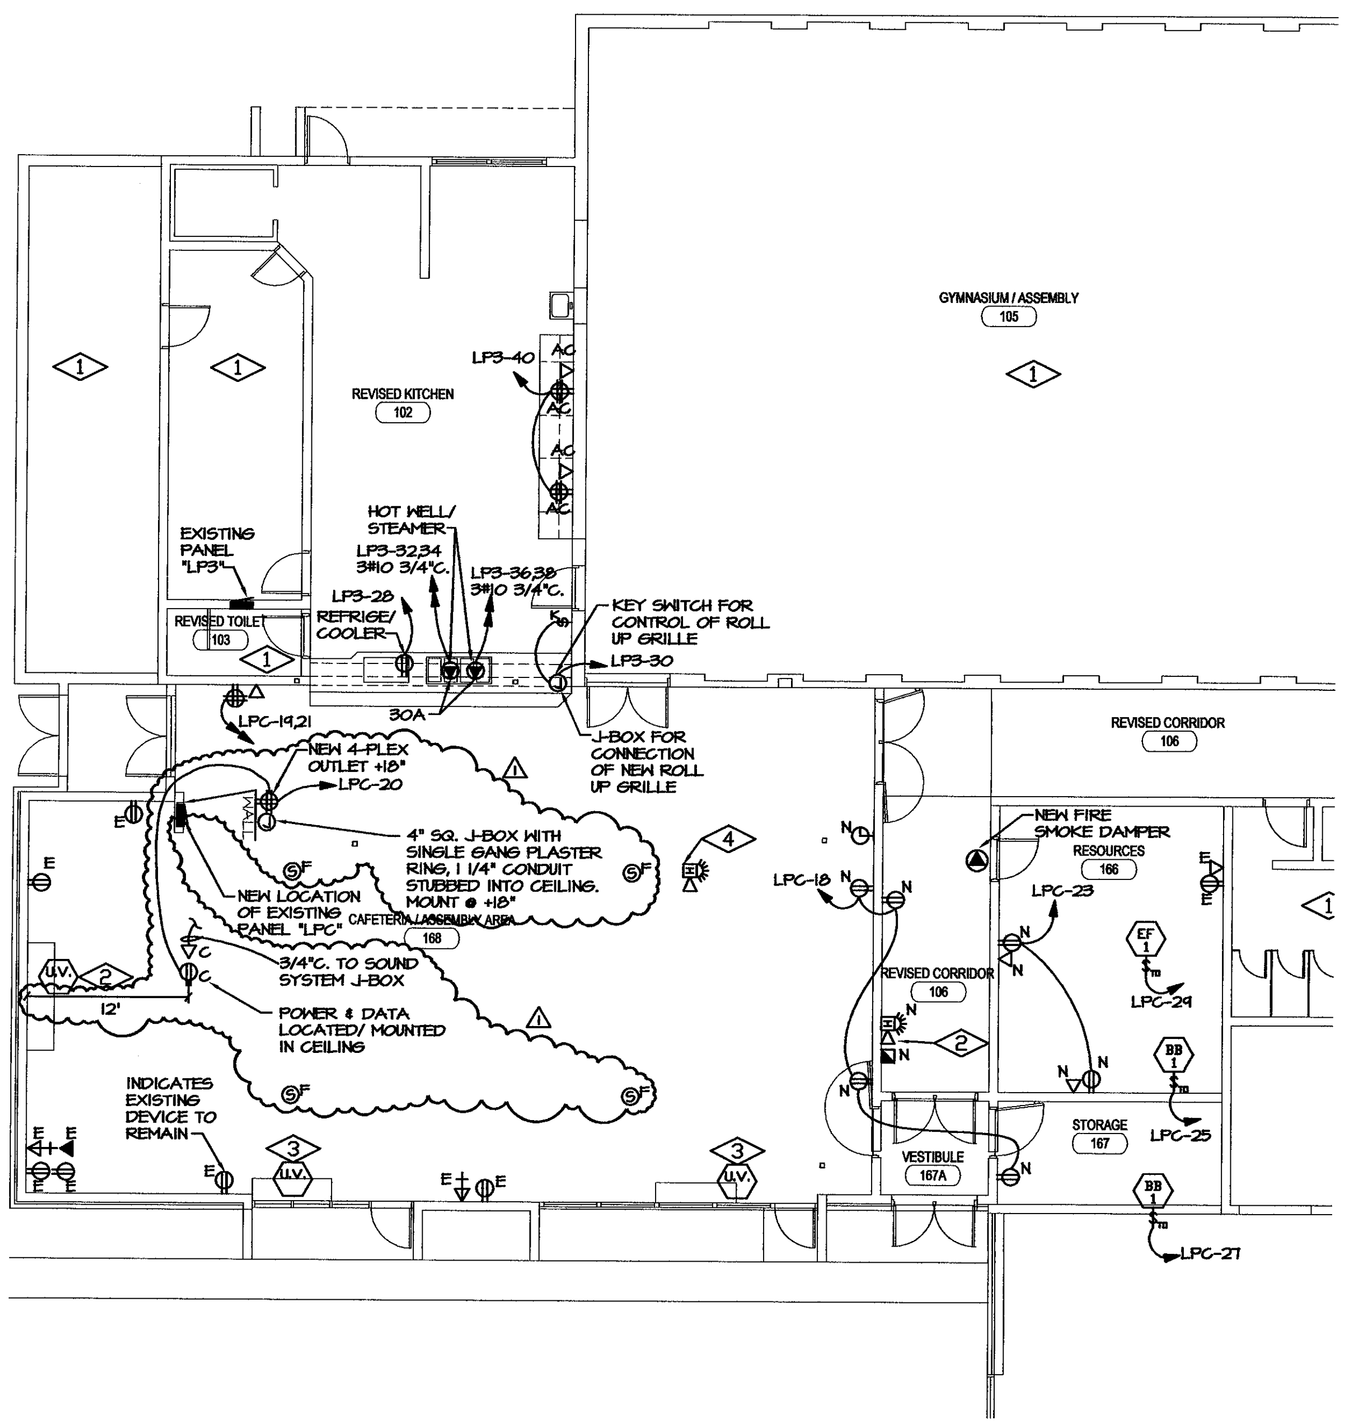

1 E-3 ELECTRICAL POWER PLAN CAFETERIA

SCALE: 1/8" = 1'-0"

NORTH

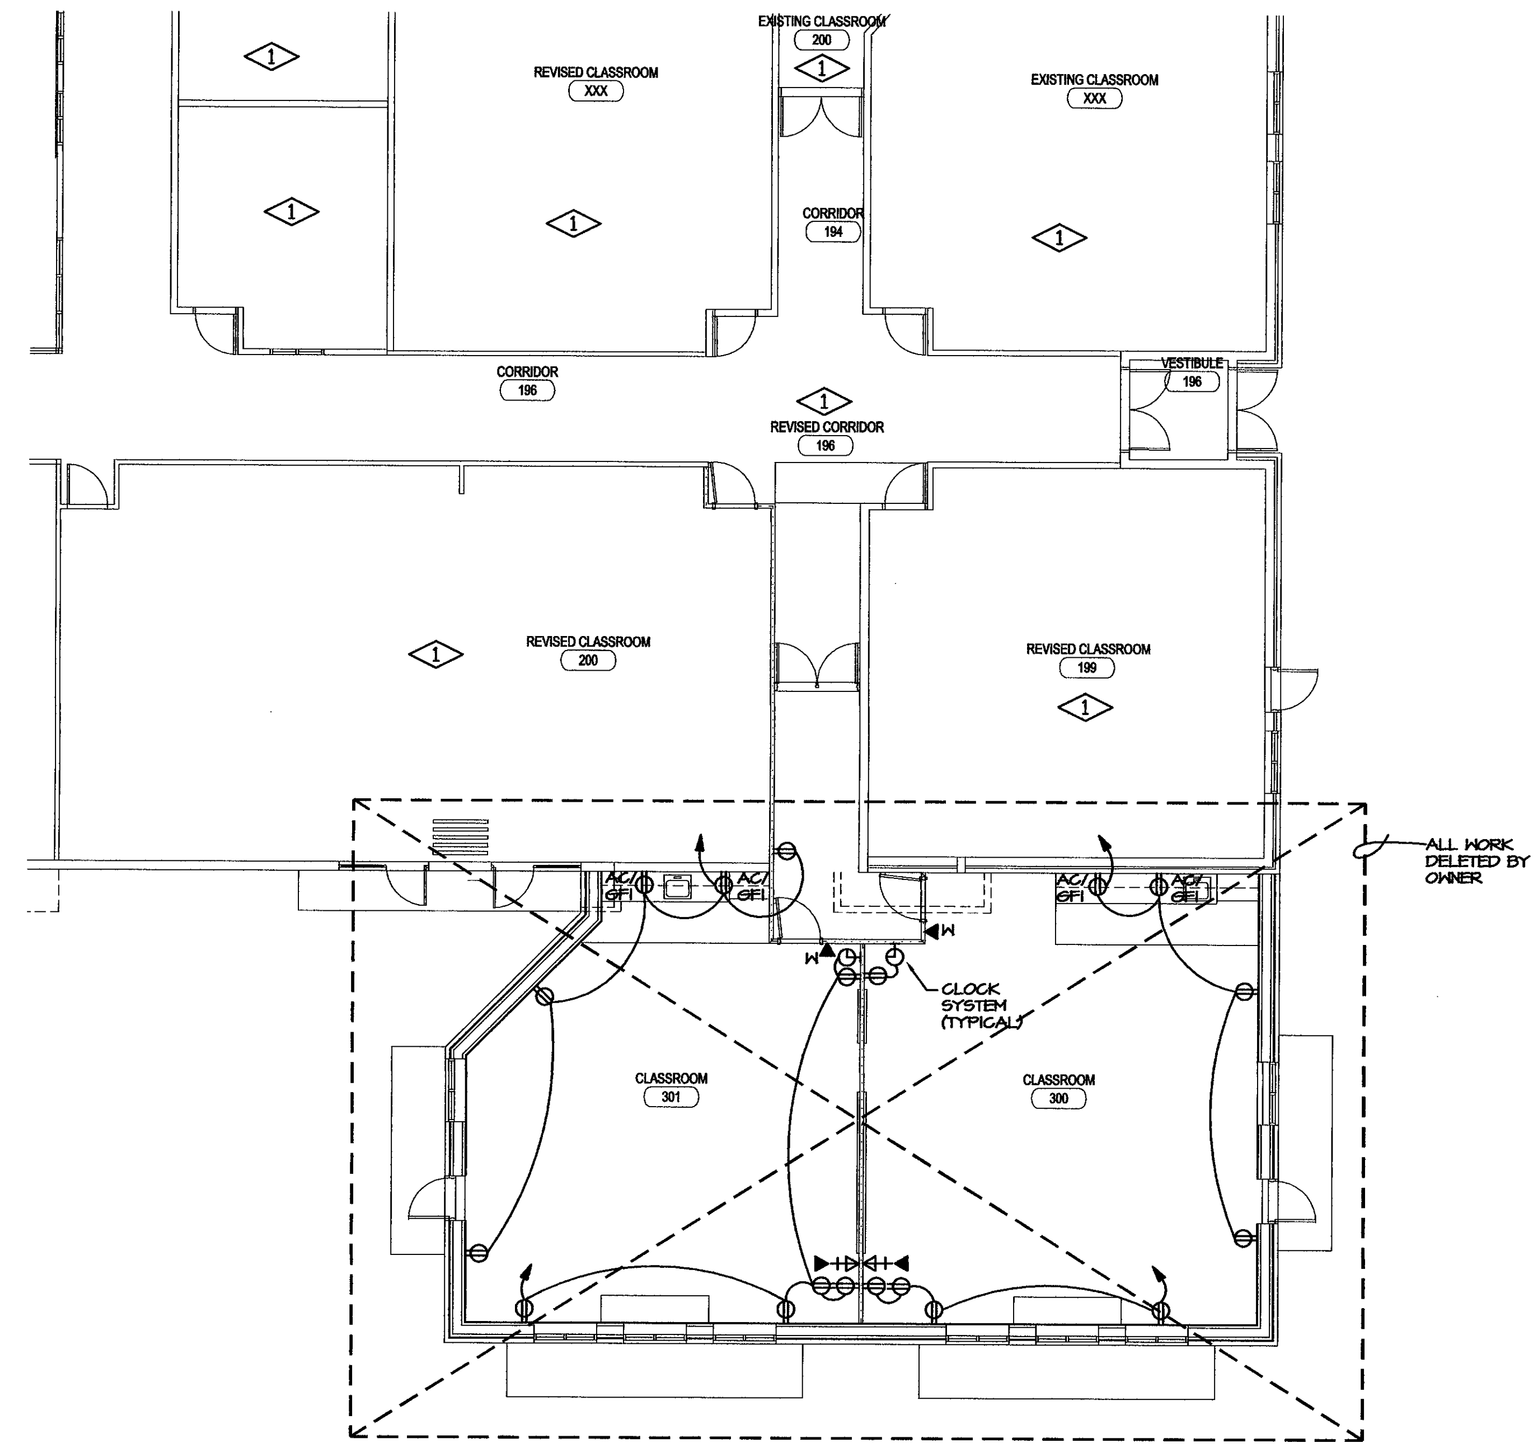

2 E-3 ELECTRICAL POWER PLAN CLASSROOM

SCALE: 1/8" = 1'-0"

NORTH

MELLIN & ASSOCIATES ARCHITECTS, P.C.
5570 East Yale Avenue
Denver, CO 80222
Phone: 303-681-2846
Fax: 303-758-1689

© MELLIN & ASSOCIATES ARCHITECTS, P.C.

CONSULTANTS:

STRUCTURAL ENGINEER
Sundquist Design Group
12136 West Bayaud Avenue
Suite 102
Lakewood, CO 80228
303-504-4885
303-504-4898 Fax
Contact: Joe Sundquist P.E.

MECHANICAL ENGINEER
Given & Associates, Inc
735 South Xenon Ct
Suite 201
Lakewood, CO 80228
303-716-1270
303-716-1272 Fax
Contact: Jeff A Given P.E.

ELECTRICAL ENGINEER
Alber Engineering Inc
10499 Bradford RD #102
Littleton, CO 80127
303-985-3260
303-987-2304 Fax
Contact: Clarence Bernal

PROJECT TITLE:

Classroom Addition & Cafeteria Renovation for Cache La Poudre Elementary School

Poudre School District

ISSUED	
REVISIONS	
DD's	04-07-06
CD's	05-01-06
100% CD's	05-08-06
2 RECORD DOCUMENTS	06-08-07

TITLE
ELECTRICAL POWER PLAN

E-3

SHEET E-3 OF 24