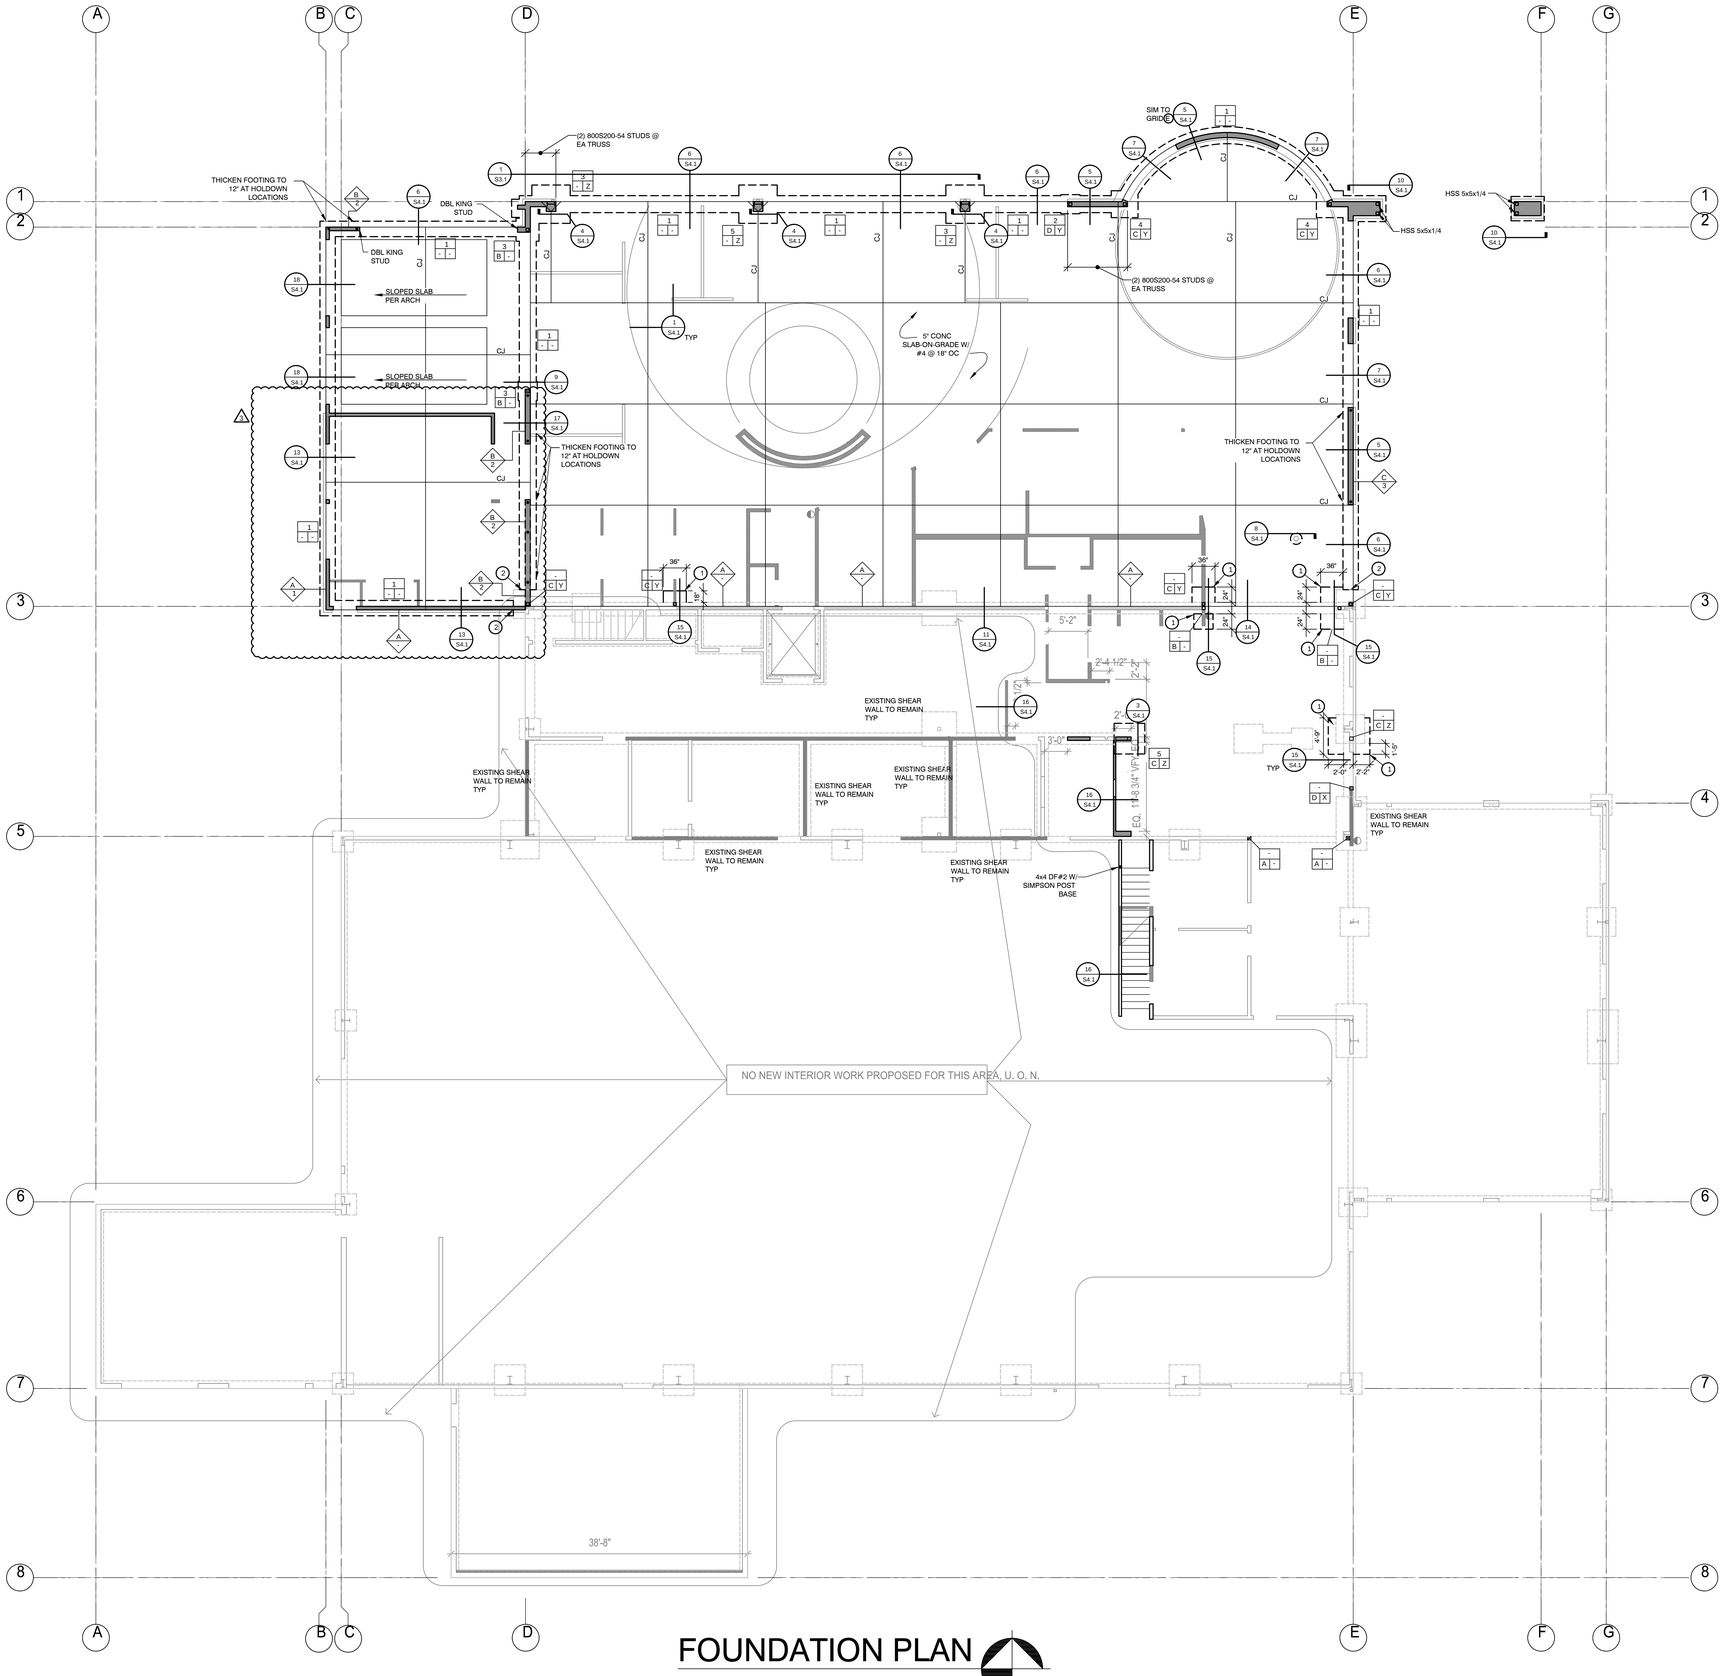

FOUNDATION PLAN

1/8" = 1'-0"

CONSTRUCTION SET:
06/11/13

FROELICH ENGINEERS
Portland: (503) 624-7005
Bend: (541) 383-1828
Froelich-Engineers.com
Job # 11-B059

REGISTERED PROFESSIONAL ENGINEER
72228 PE
OREGON
MARCH 11, 2003
MICHAEL B. PETERSON
Expiration Date 12/31/14

EXPANSION & REMODEL FOR... LITHIA HONDA OF BEND

2225 NE HIGHWAY 20
BEND, OREGON

NEAL HUSTON & ASSOCIATES ARCHITECTS INC.

520 SW Powerhouse Dr.
Suite 621
Bend, Oregon 97702
541.389.0991
FAX 541.389.1344
info@nealhuston.com
www.nealhuston.com

Copyright © 2012 by
Neal Huston & Associates Architects Inc.

REVISIONS

	DATE	DESCRIPTION
1	4/26/13	CITY CORRECTIONS
2	5/13/13	ADDENDUM #1
3	7/05/13	CONF./TRAIN'G RM.
4		
5		
6		

DRAWINGS:
STRUCTURAL FOUNDATION PLAN

PROJECT #:	11-B059A
CAD FILE:	
SCALE:	AS NOTED
DATE:	11/16/2012
DRAWN BY:	MP / MF

S2.1